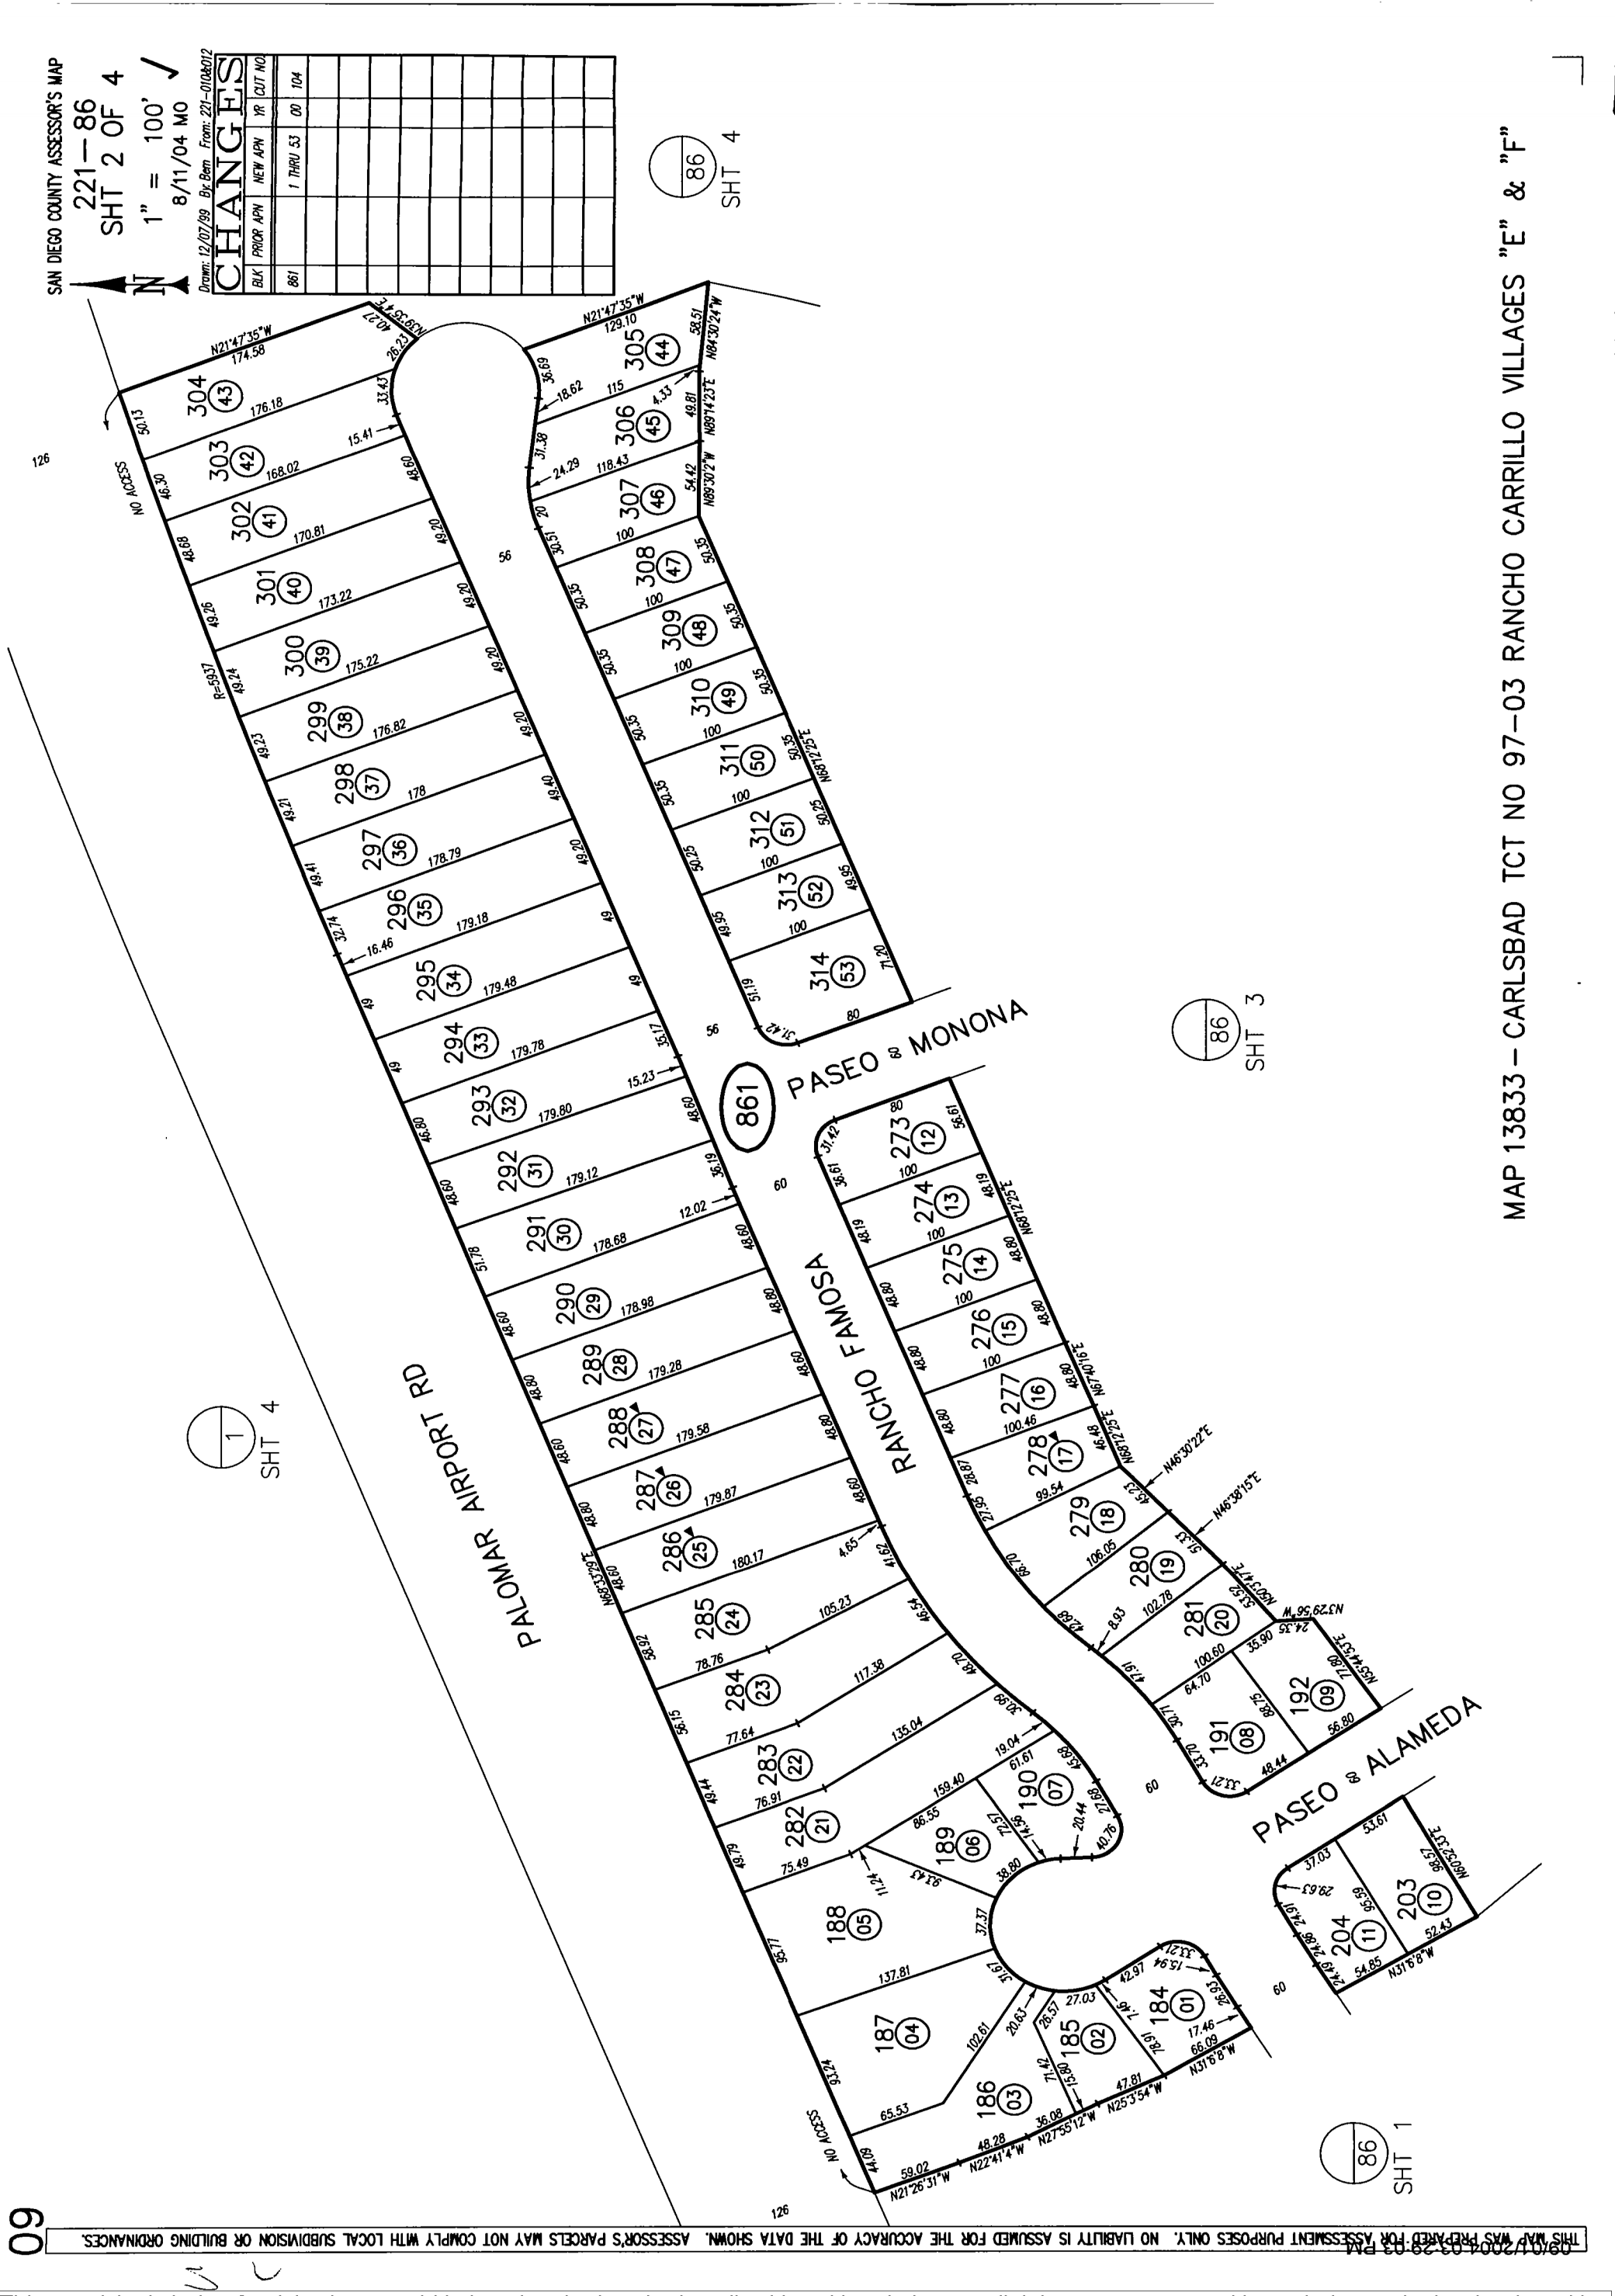

MAP 13833 – CARLSBAD TCT NO 97-03 RANCHO CARRILLO VILLAGES "E" & "F"

This map/plat is being furnished as an aid in locating the herein described Land in relation to adjoining streets, natural boundaries and other land, and is not a survey of the land depicted. Except to the extent a policy of title insurance is expressly modified by endorsement, if any, the Company does not insure dimensions, distances, location of easements, acreage or other matters shown thereon.

09

This map/plat is being furnished as an aid in locating the herein described Land in relation to adjoining streets, natural boundaries and other land, and is not a survey of the land depicted. Except to the extent a policy of title insurance is expressly modified by endorsement, if any, the Company does not insure dimensions, distances, location of easements, acreage or other matters shown thereon.

THIS MAP WAS PREPARED FOR ASSESSMENT PURPOSES ONLY. NO LIABILITY IS ASSUMED FOR THE ACCURACY OF THE DATA SHOWN. ASSESSOR'S PARCELS MAY NOT COMPLY WITH LOCAL SUBDIVISION OR BUILDING ORDINANCES.

SAN DIEGO COUNTY ASSESSOR'S MAP
221 — 86
SHT 3 OF 4
1'' = 100'

Drawn: 12/07/99 By: Bem From: 221-010& 012

CHANGES

BLK	PRIOR APN	NEW APN	YR	CUT NO.
862		1 THRU 68	00	104

1* OPEN SPACE

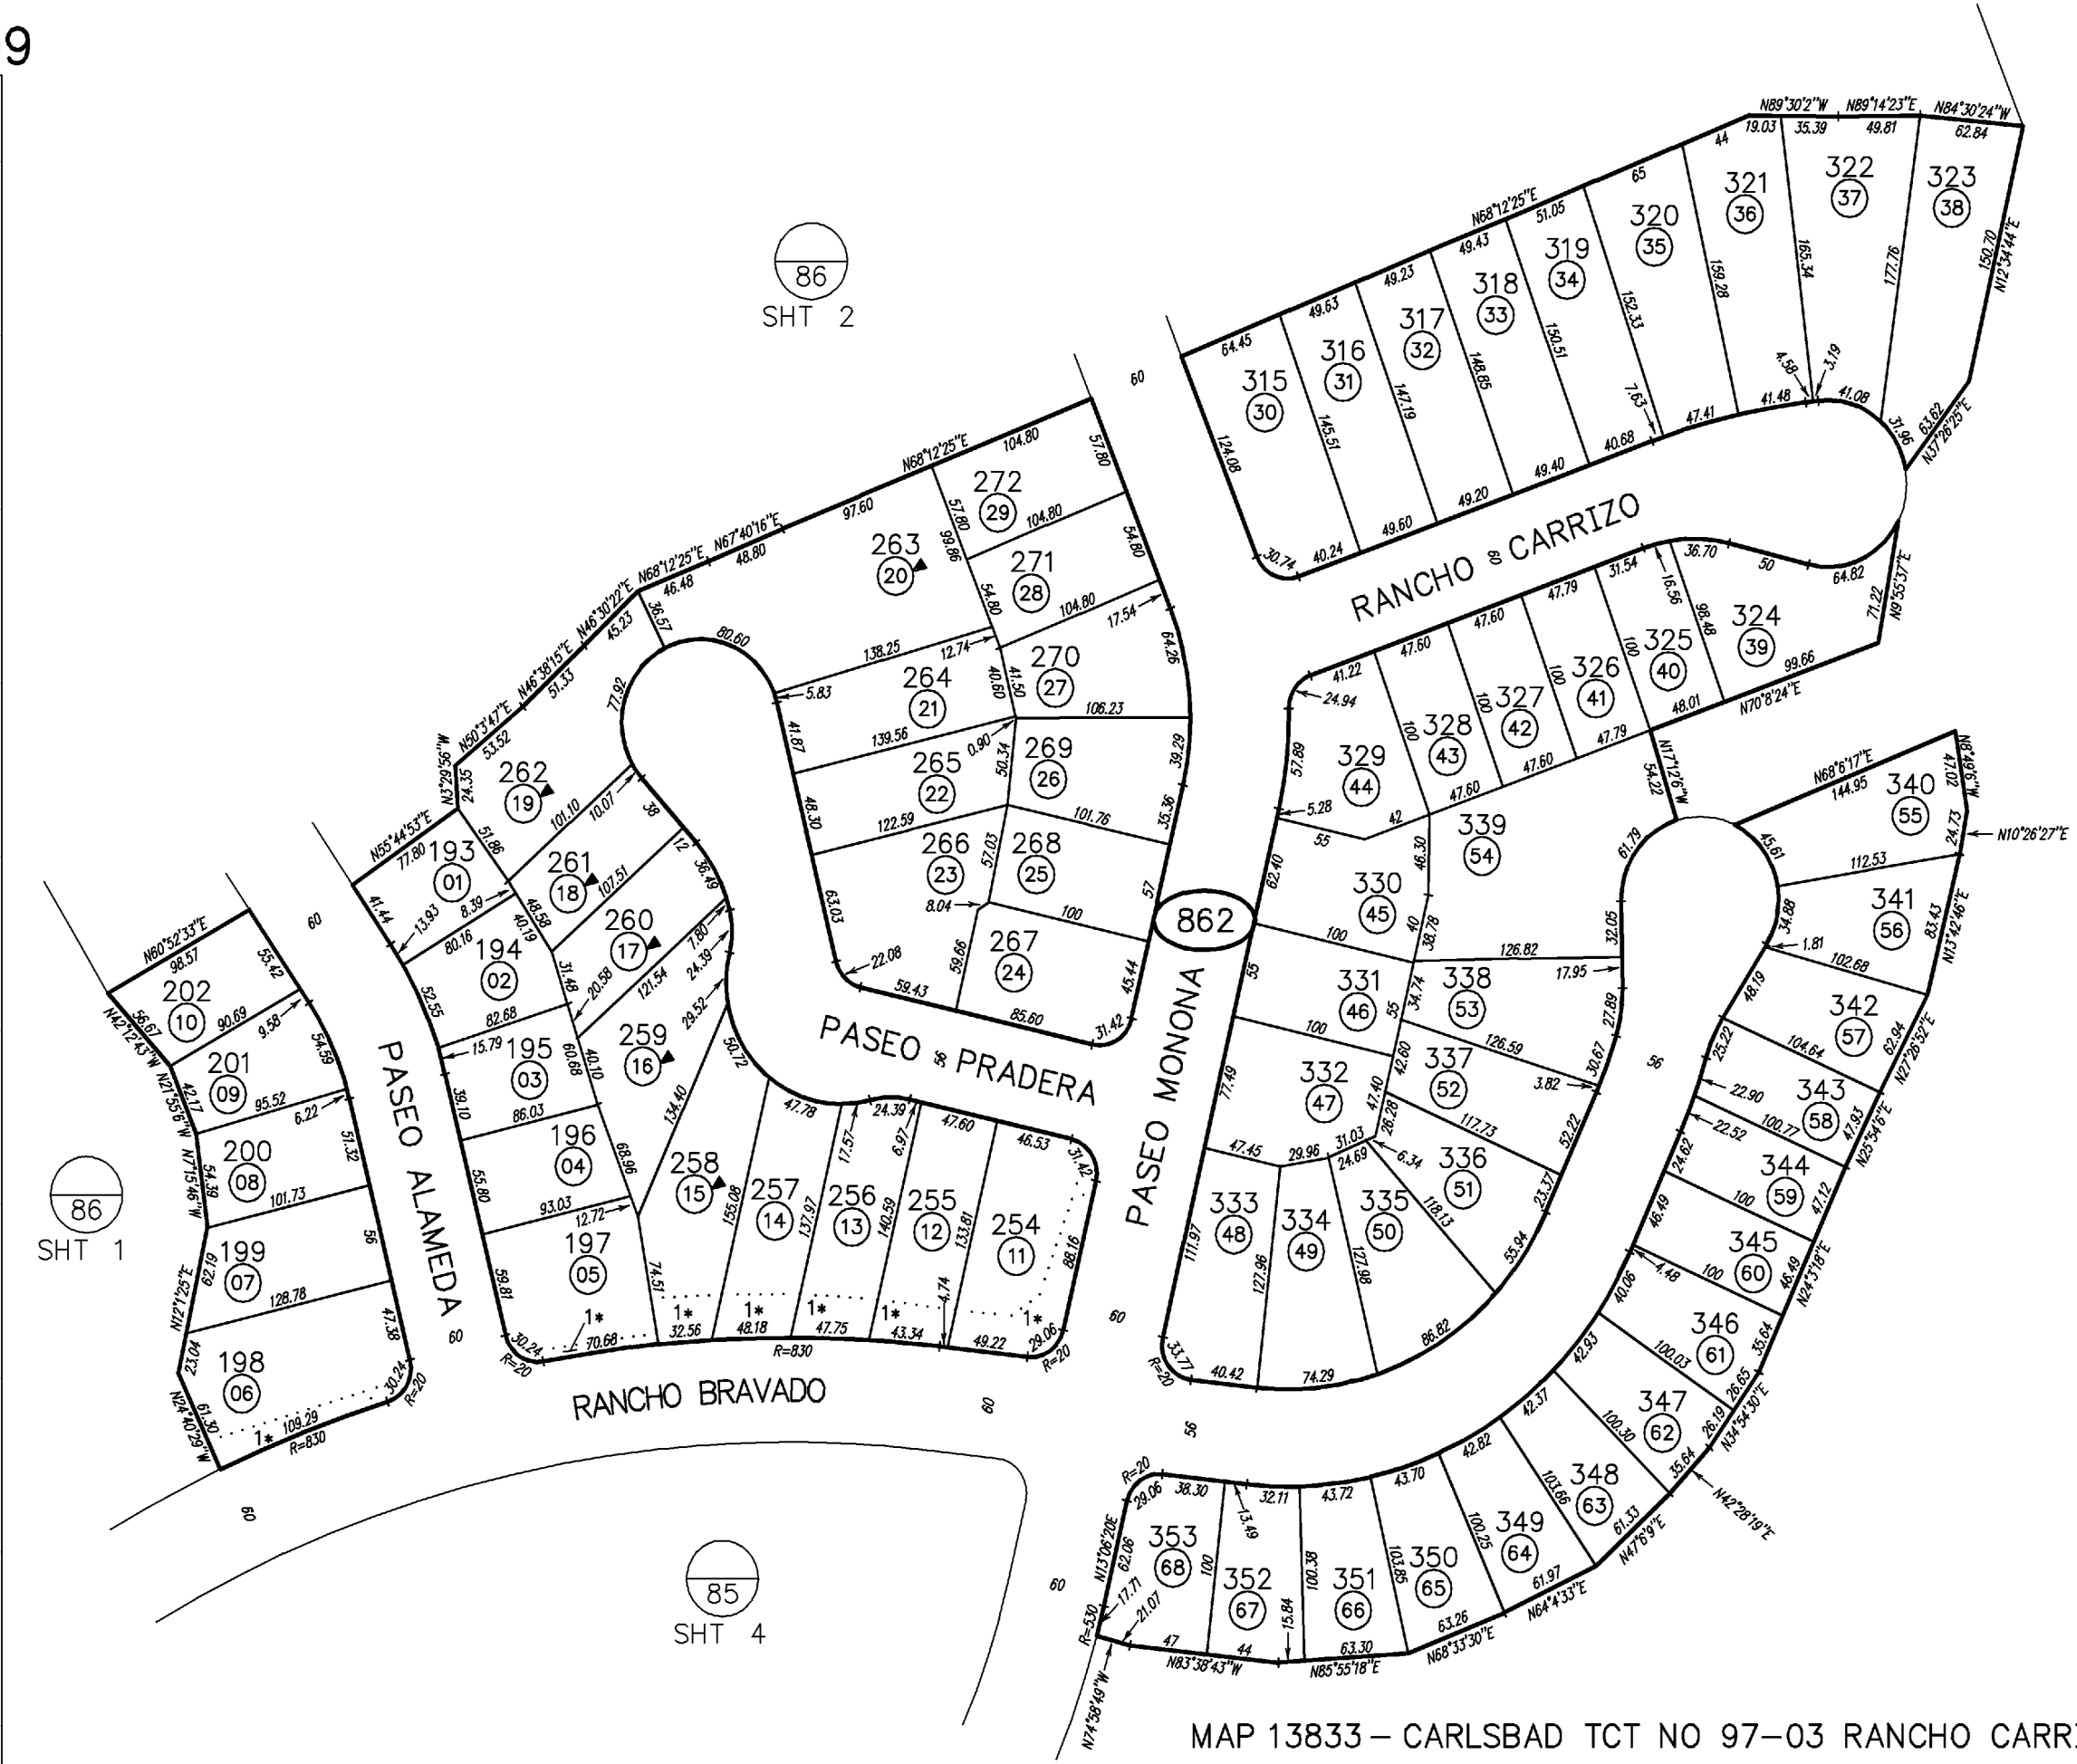

MAP 13833 — CARLSBAD TCT NO 97-03 RANCHO CARRILLO VILLAGES "E" & "F"