SAN DIEGO COUNTY ASSESSOR'S MAP
221–83
SHT 2 OF 2
1" = 100'
1/11/02 JK

Drawn: 10/26/00 By: JGRO From: 221-830

CHANGES

BLK	PRIOR APN	NEW APN	YR	CUT NO.
831	–830–01	1, 2 & CONDO	01	534
	2	3, 4 & CONDO	01	585
	4	5, 6 & CONDO	01	591
	6	7, 8 & CONDO	02	517
	8	9, 10 & CONDO	02	536
	10	CONDO	02	587

1* CONDO
VALENCIA AT RANCHO CARRILLO–PHASE 1
DOC00–259890

2* CONDO
VALENCIA AT RANCHO CARRILLO–PHASE 2
DOC99–827708 & 00–249680

3* CONDO
VALENCIA AT RANCHO CARRILLO–PHASE 3
DOC99–829048

4* CONDO
VALENCIA AT RANCHO CARRILLO–PHASE 4
DOC00–202790

5* CONDO
VALENCIA AT RANCHO CARRILLO–PHASE 5
DOC00–202792

6* RECREATIONAL MODULE

7* CONDO
VALENCIA AT RANCHO CARRILLO–PHASE 6
DOC00–599376

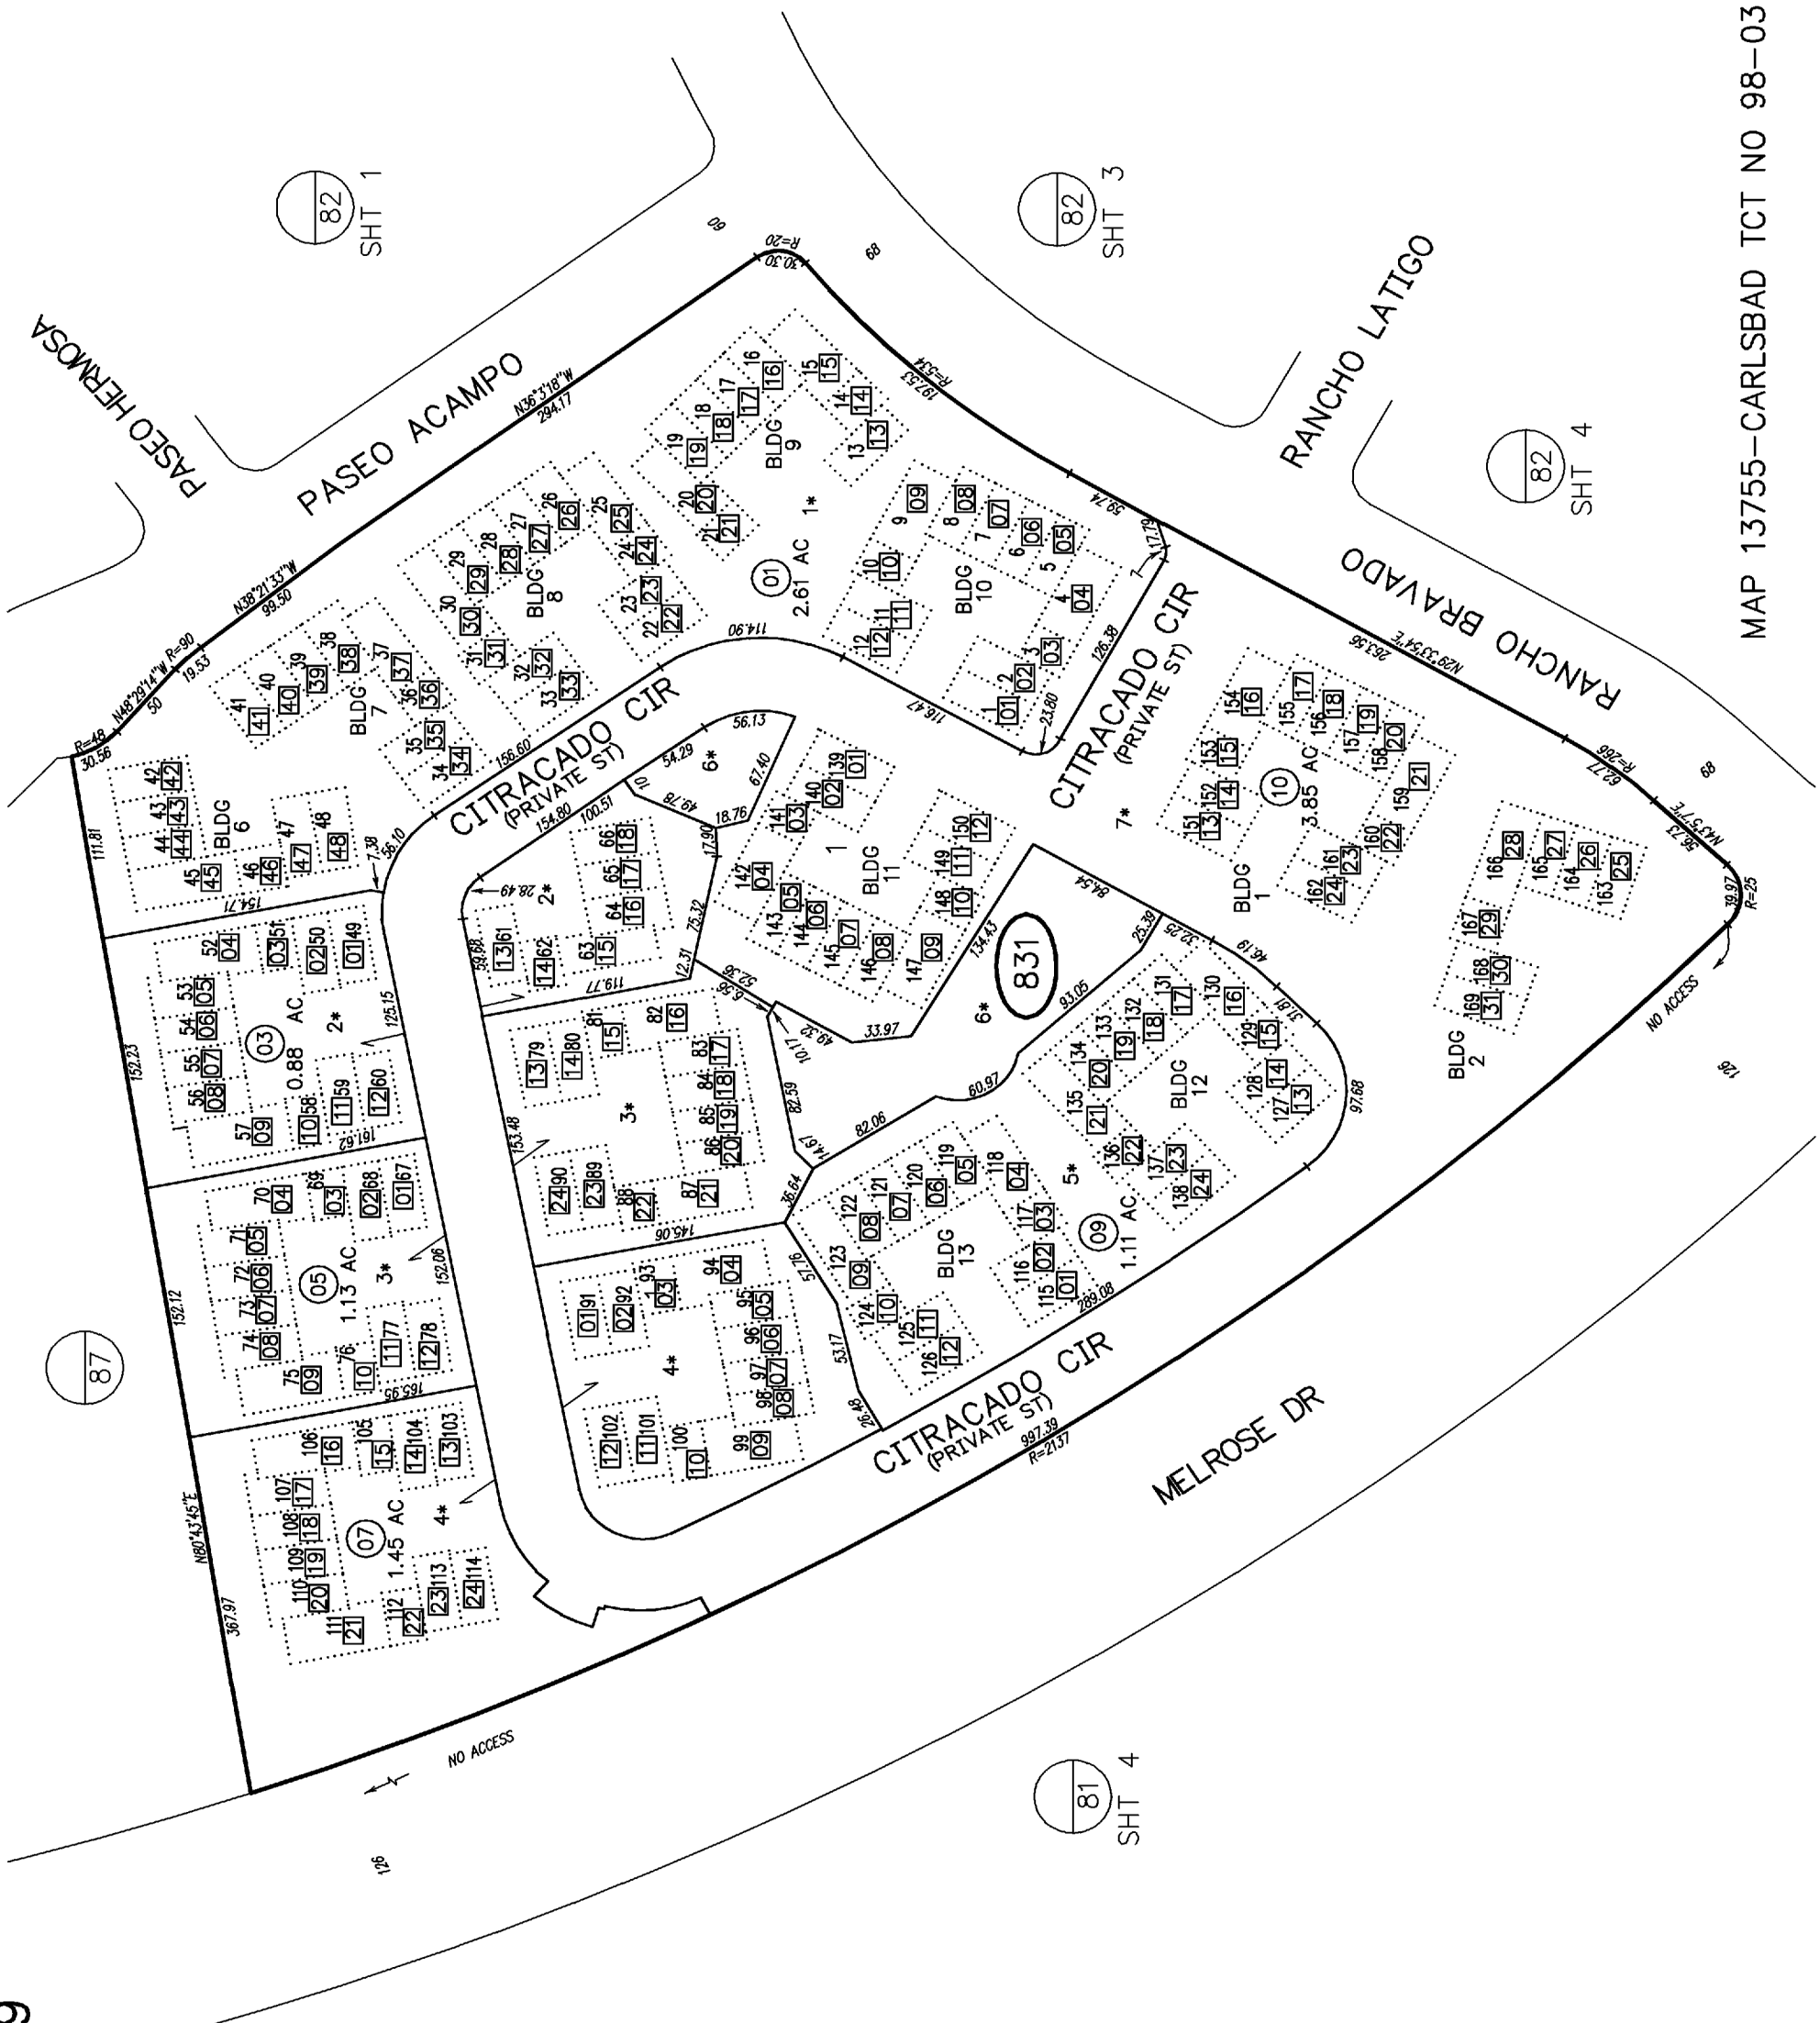

MAP 13755–CARLSBAD TCT NO 98–03 RANCH CARRILLO VILLAGE A

THIS MAP WAS PREPARED FOR ASSESSMENT PURPOSES ONLY. NO LIABILITY IS ASSUMED FOR THE ACCURACY OF THE DATA SHOWN. ASSESSOR'S PARCELS MAY NOT COMPLY WITH LOCAL SUBDIVISION OR BUILDING ORDINANCES.

This map/plat is being furnished as an aid in locating the herein described Land in relation to adjoining streets, natural boundaries and other land, and is not a survey of the land depicted. Except to the extent a policy of title insurance is expressly modified by endorsement, if any, the Company does not insure dimensions, distances, location of easements, acreage or other matters shown thereon.